COMPOSITE PLAN FOR:

PROPOSED BOAT & RV STORAGE

2905 MARIETTA HIGHWAY
LAND LOTS 127 & 162
14th DISTRICT – 2nd SECTION
CHEROKEE COUNTY, GEORGIA

TOTAL AREA: 1.81± ACRES

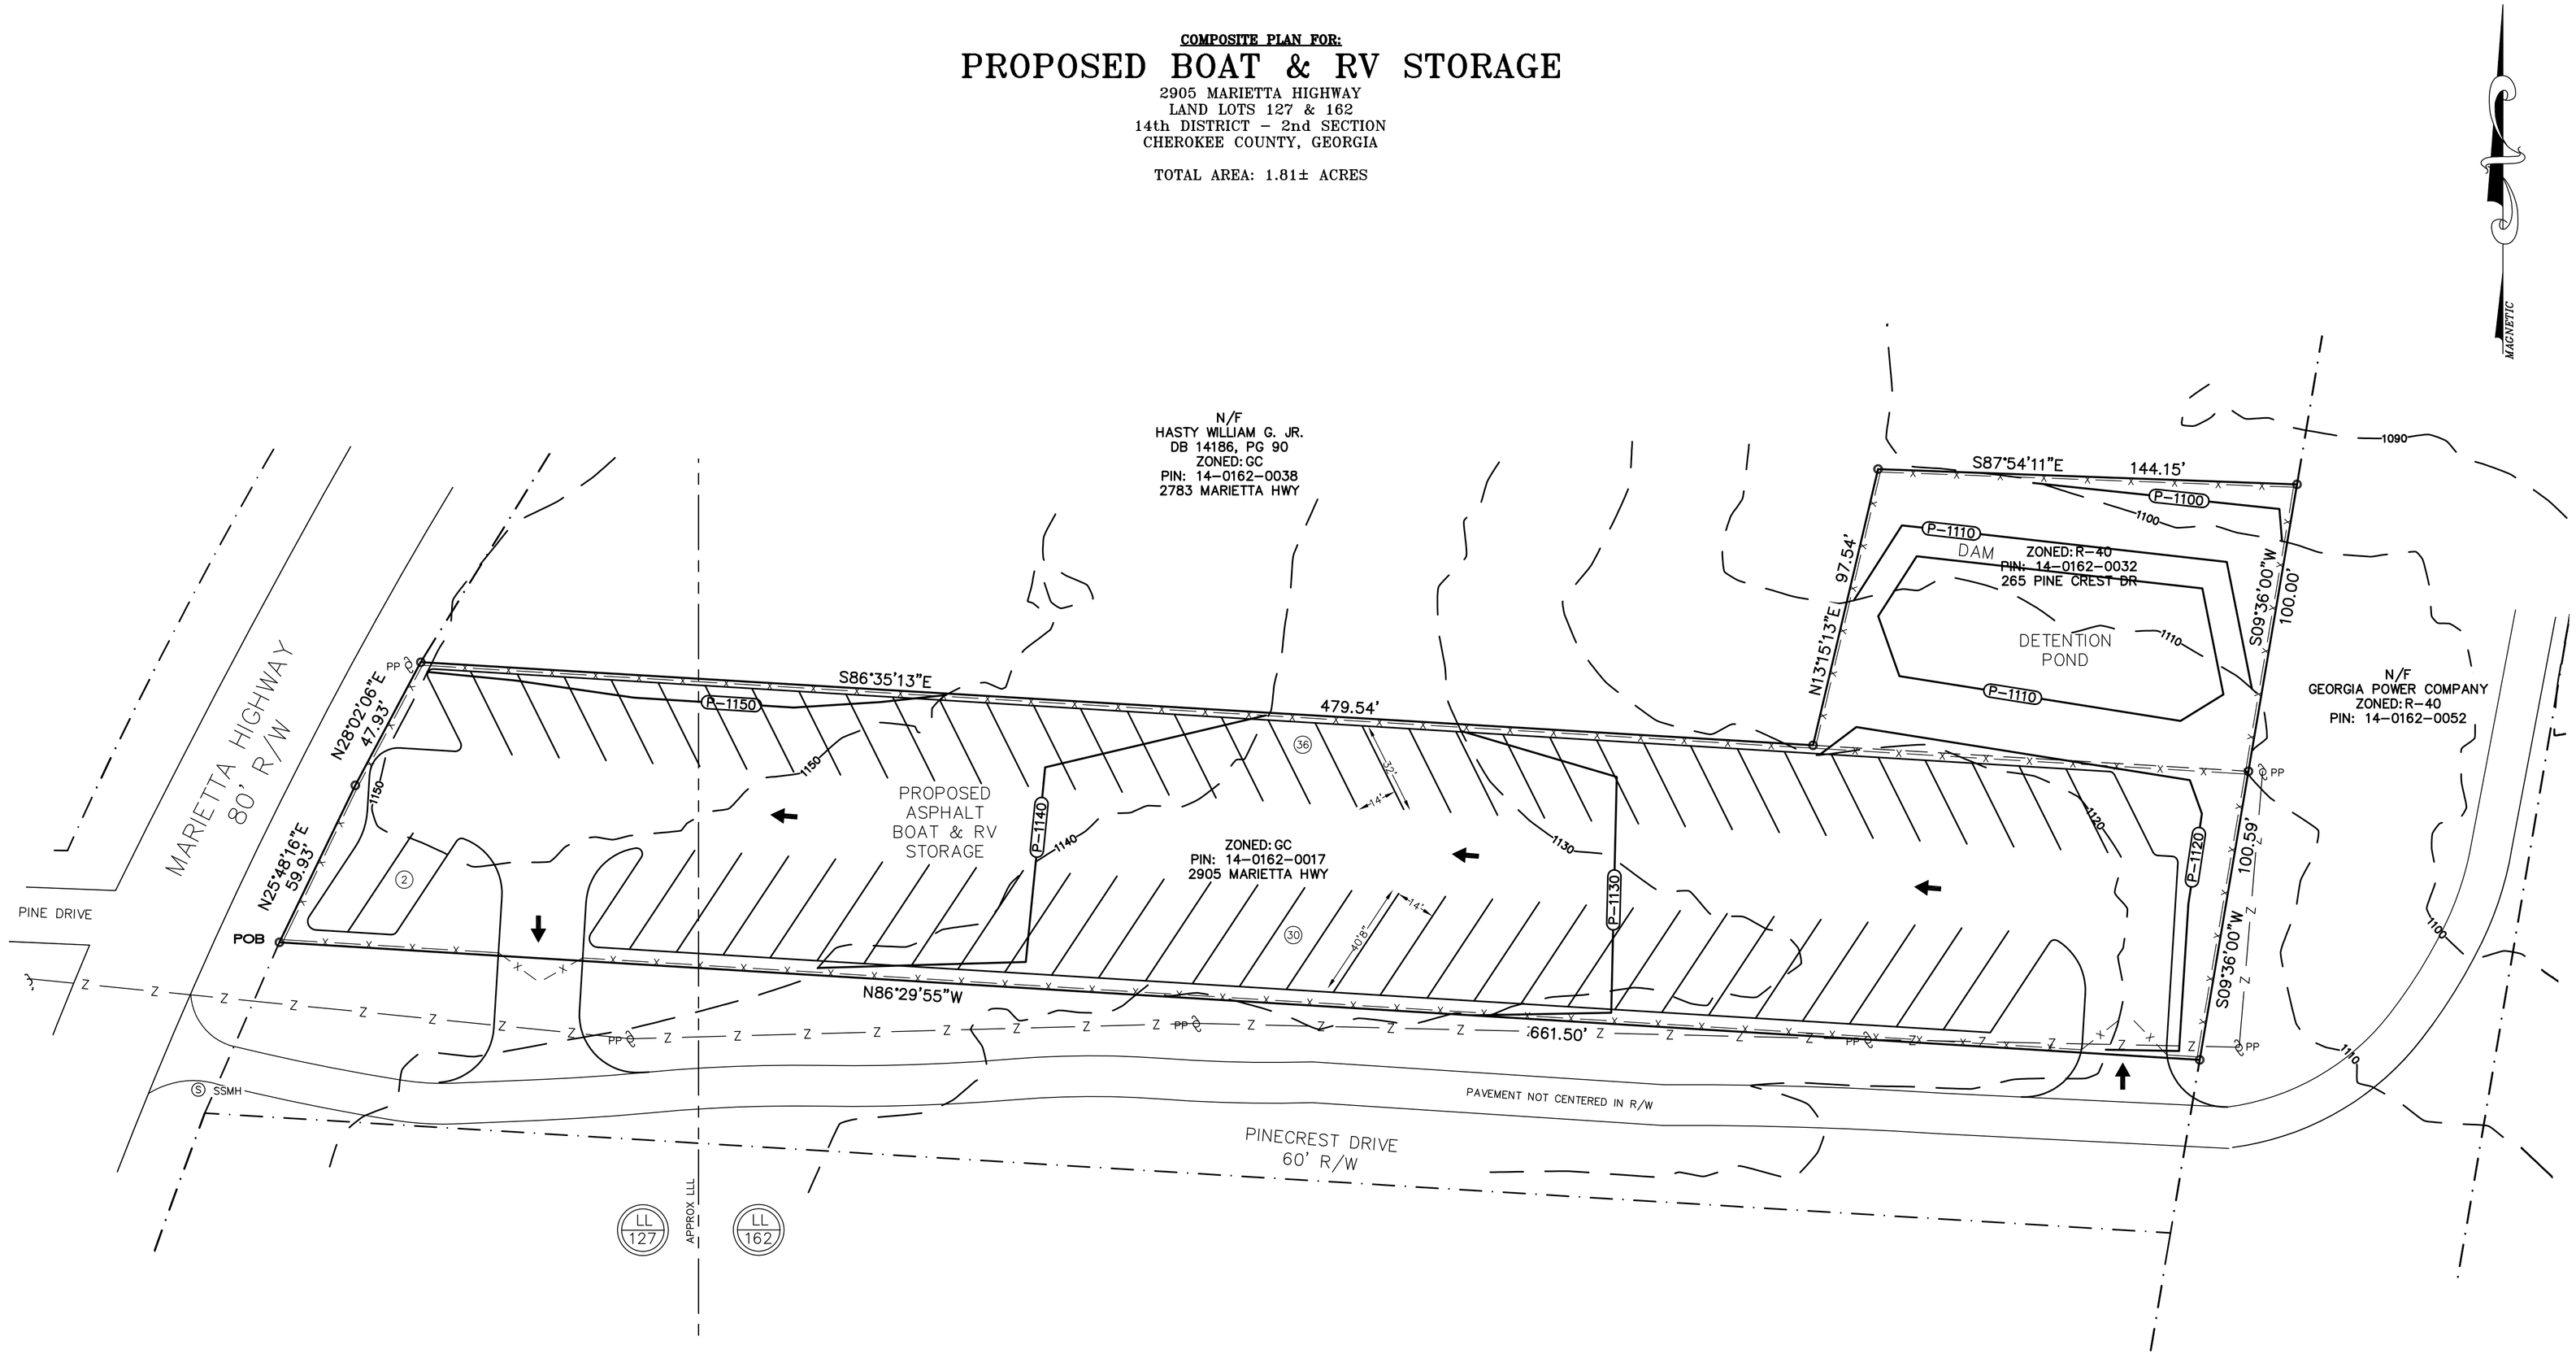

NO FIELD WORK BY FRONTLINE SURVEYING AND MAPPING, INC. AT THIS TIME IN THE PREPARATION OF THIS MAP. THIS MAP PREPARED FOR CONCEPTUAL PLANNING PURPOSES ONLY. ALL CALLS AND DISTANCES TAKEN FROM OLD PLATS, DEEDS AND TAX RECORDS AND SHOULD BE CONSIDERED APPROXIMATE. THIS MAP NOT TO BE USED TO TRANSFER TITLE. TOPOGRAPHIC INFORMATION WAS TAKEN FROM USGS QUAD MAPS AND IS APPROXIMATE. FLOOD LINES WERE SCALED FROM REFERENCE FLOOD MAPS AND ARE APPROXIMATE. THIS MAP WAS PREPARED FOR THE EXCLUSIVE USE OF THE PERSON, PERSONS OR ENTITY NAMED HEREON. THIS MAP DOES NOT EXTEND TO ANY UNNAMED PERSON, PERSONS, OR ENTITY WITHOUT EXPRESS RECERTIFICATION BY THE SURVEYOR NAMING SAID PERSON, PERSONS OR ENTITY. THESE DOCUMENTS, AS INSTRUMENTS OF SERVICE REMAIN THE PROPERTY OF FRONTLINE SURVEYING & MAPPING, INC. AND NO PART THEREOF MAY BE USED, COPIED OR REPRODUCED IN ANY FORM WITHOUT WRITTEN PERMISSION. COPYRIGHT 2021 FRONTLINE SURVEYING AND MAPPING, INC. *** ALL MATTERS PERTAINING TO TITLE ARE EXCEPTED ***

GRAPHIC SCALE

30 0 15 30 60 120

(IN FEET)
1 inch = 30 ft.

FRONTLINE SURVEYING & MAPPING, INC.
3595 Canton Road, Bld. Suite 312, Ste. 272, Marietta, GA 30066
TELEPHONE (678) 355-9905 FAX (678) 355-9805
www.frontlinesurveying.com

COMPOSITE PLAN FOR:
ROBERT HIGHTOWER

LAND LOT 127 & 162 14th DISTRICT 2nd SECTION
LOT 106 & PART 107 BLOCK UNIT
SUBDIVISION RICH ESTATE – CANTON COPPER MINE PROPERTY

DATE 02/19/2021
SCALE 1" = 30'
CHEROKEE COUNTY, GEORGIA

REVISION	BY:	DATE:

SURVEYED:
COMPUTED:
APPROVED:

PB 29, PAGE 163
DB 14183, PAGE 725

JOB # 74237

\\PE2950\Shares\Z_Drive\dwg 70000 - 79999\74237.dwg, CCM 2905 Marietta Hwy, 3/2/2021 8:29:39 AM, Todd